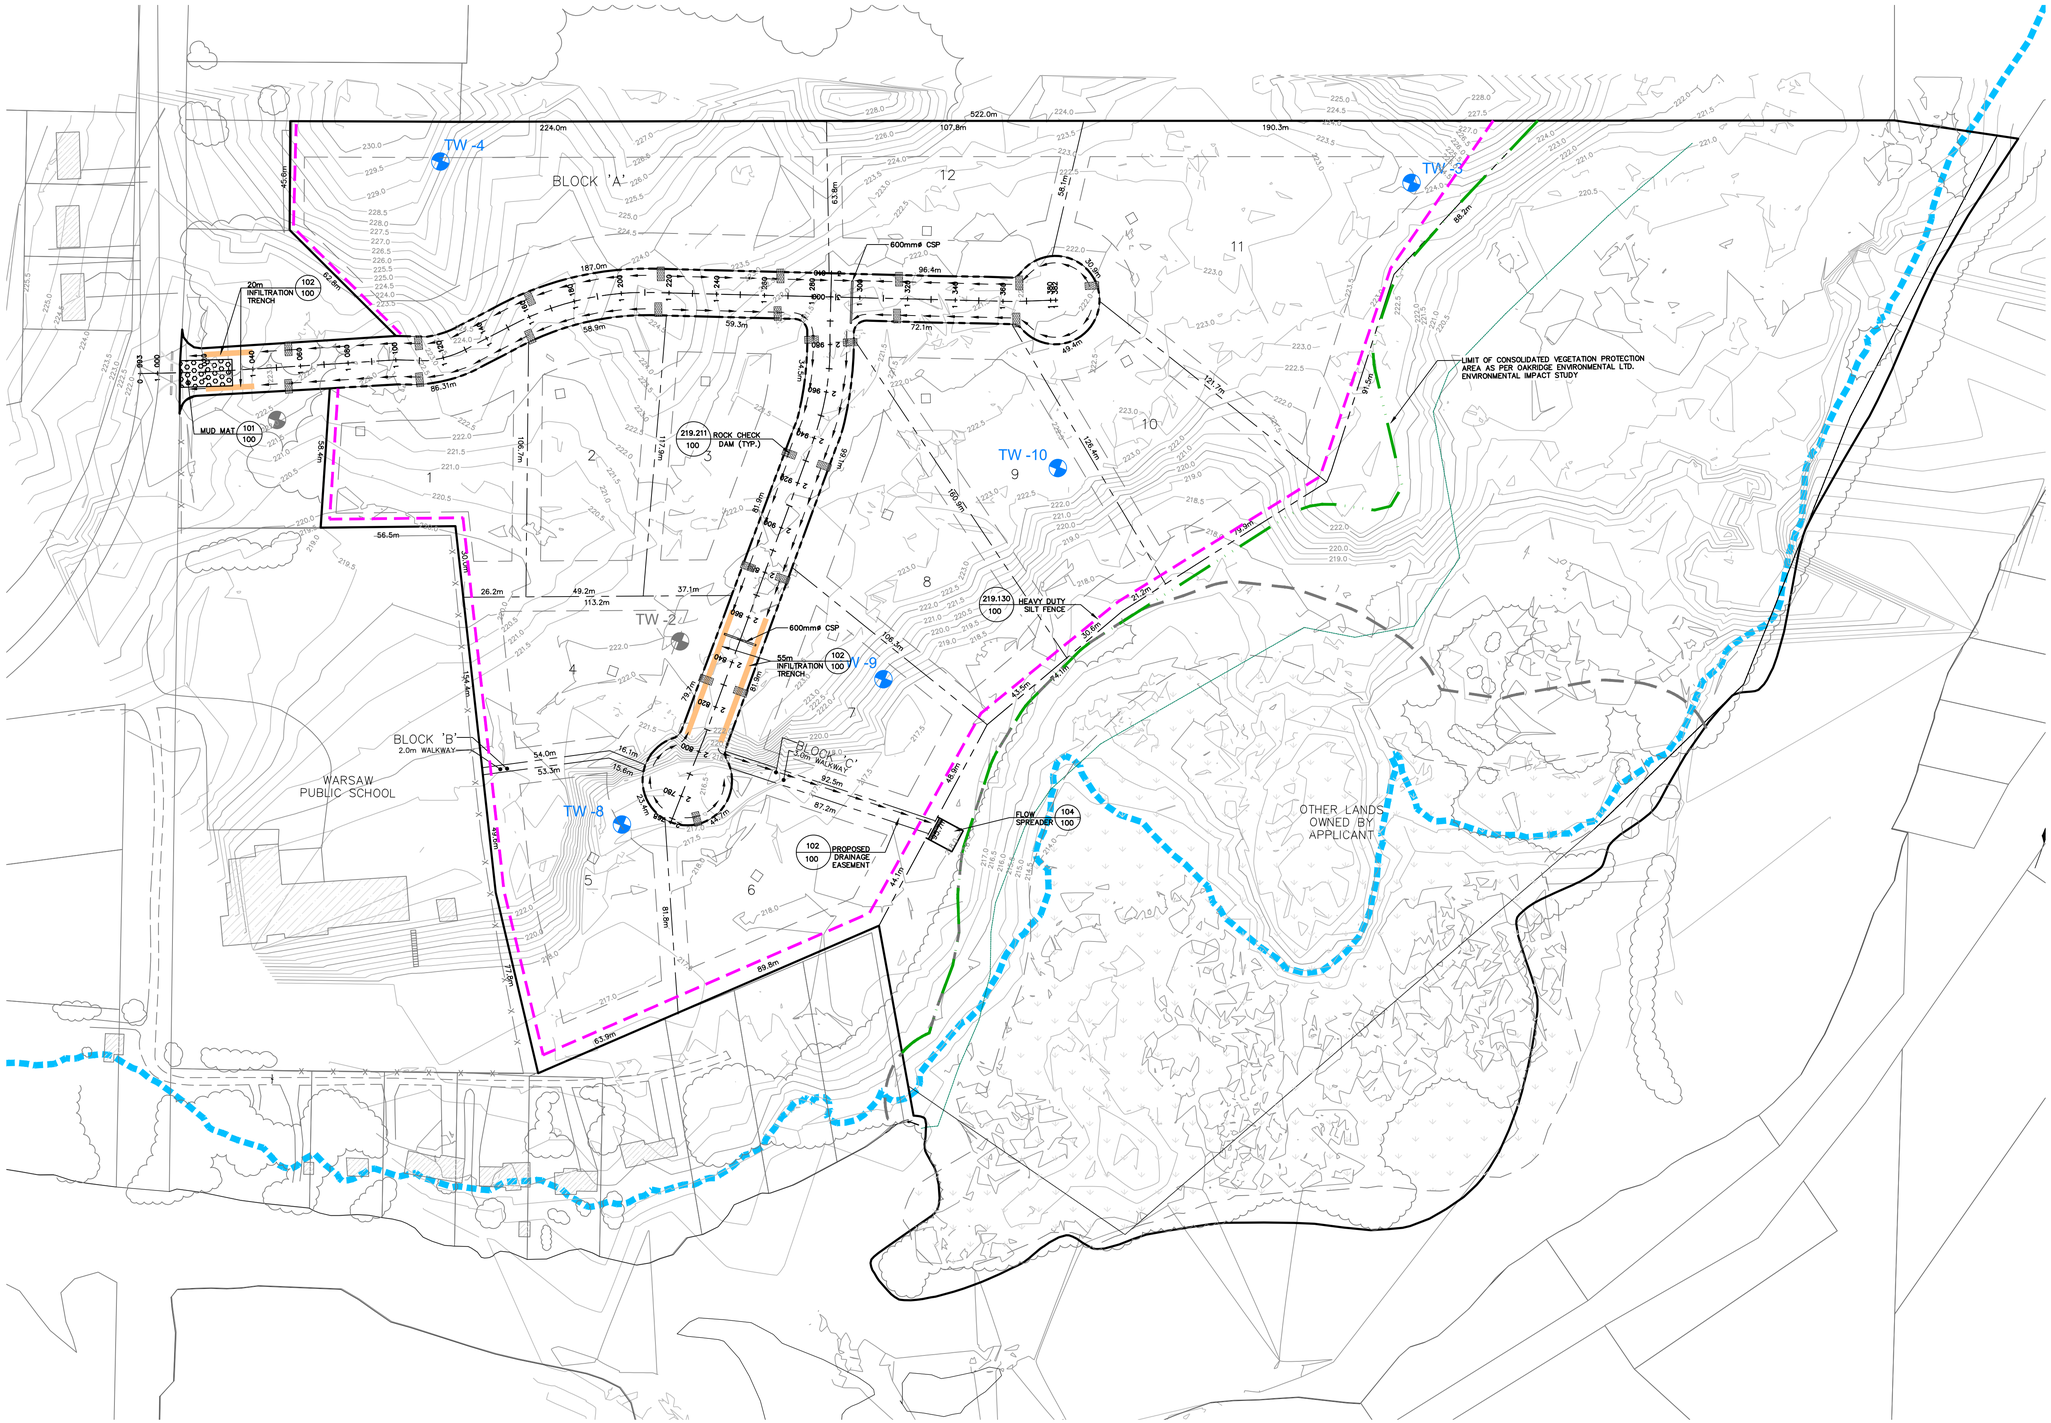

KEY PLAN

REVISIONS

No.	Description	Date
1	FOR DRAFT PLAN APPROVAL	02/04/24

METRIC Dimensions are in METRES and/or MILLIMETRES unless otherwise shown

LEGEND

NOTES

1. DIMENSIONS ARE IN METRES AND OR MILLIMETRES UNLESS OTHERWISE SHOWN.

- EX. BELL/CABLE PEDESTAL
- PROPOSED DITCH
- EXISTING GASMAIN
- EX. OVERHEAD BELL
- EX. OVERHEAD HYDRO
- EX./PR. CULVERT
- RIGHT-OF-WAY
- EX./PR. CONTOUR (100.0)
- EX. EDGE OF WATER/STREAM
- DEVELOPMENT BOUNDARY
- WETLAND
- INDIAN RIVER FLOODPLAIN
- 30m OFFSET FROM WETLAND
- DEVELOPMENT LIMIT
- EX. TREELINE
- EX./PR. DITCH
- ROCK CHECK DAM PER OPSD 219.211
- PROPOSED SILT FENCE
- TREE PROTECTION FENCING
- MUDMAT
- TEMPORARY SEDIMENT CONTROL POND
- TEMPORARY TOPSOIL PILE
- 105 / 100 — DETAIL NUMBER / SHEET NUMBER
- TEST WELL/HISTORICAL TW

LICENSED PROFESSIONAL ENGINEER
C.M.PROCTOR
100195369
Apr 1, 2024
PROVINCE OF ONTARIO

WILLS

D.M. Wills Associates Limited
150 Jameson Drive
Peterborough, Ontario
Canada K9J 0B9

P. 705.742.2297
F. 705.748.9944
E. wills@dmwills.com

Project Name/Location

WARSAW (RIEL) SUBDIVISON

PART LOT 13, CONCESSION 2 (DUMMER)
TOWNSHIP OF DOURO-DUMMER

Drawing Title

EROSION and SEDIMENT CONTROL PLAN

Drawn By: M.B.J.	SCALE: Horz. 1:1250	Vert. N/A	
Designed By: M.B.J.	Plot Date: APRIL 1, 2024.		
Checked By: R.S.	Project No.: 19-85010		Sht. No.: 200
Engineer: C.P.	Dwg File No.: 85010 ESC		

NOT FOR CONSTRUCTION

Q:\85000 - Private\85000-85099\85010 - Riel Subdivision\02. Drawings\Current Drawings\CAD\85010 200 ESC.dwg PRINTED: Apr 04, 2024